PRELIMINARY - NOT FOR CONSTRUCTION

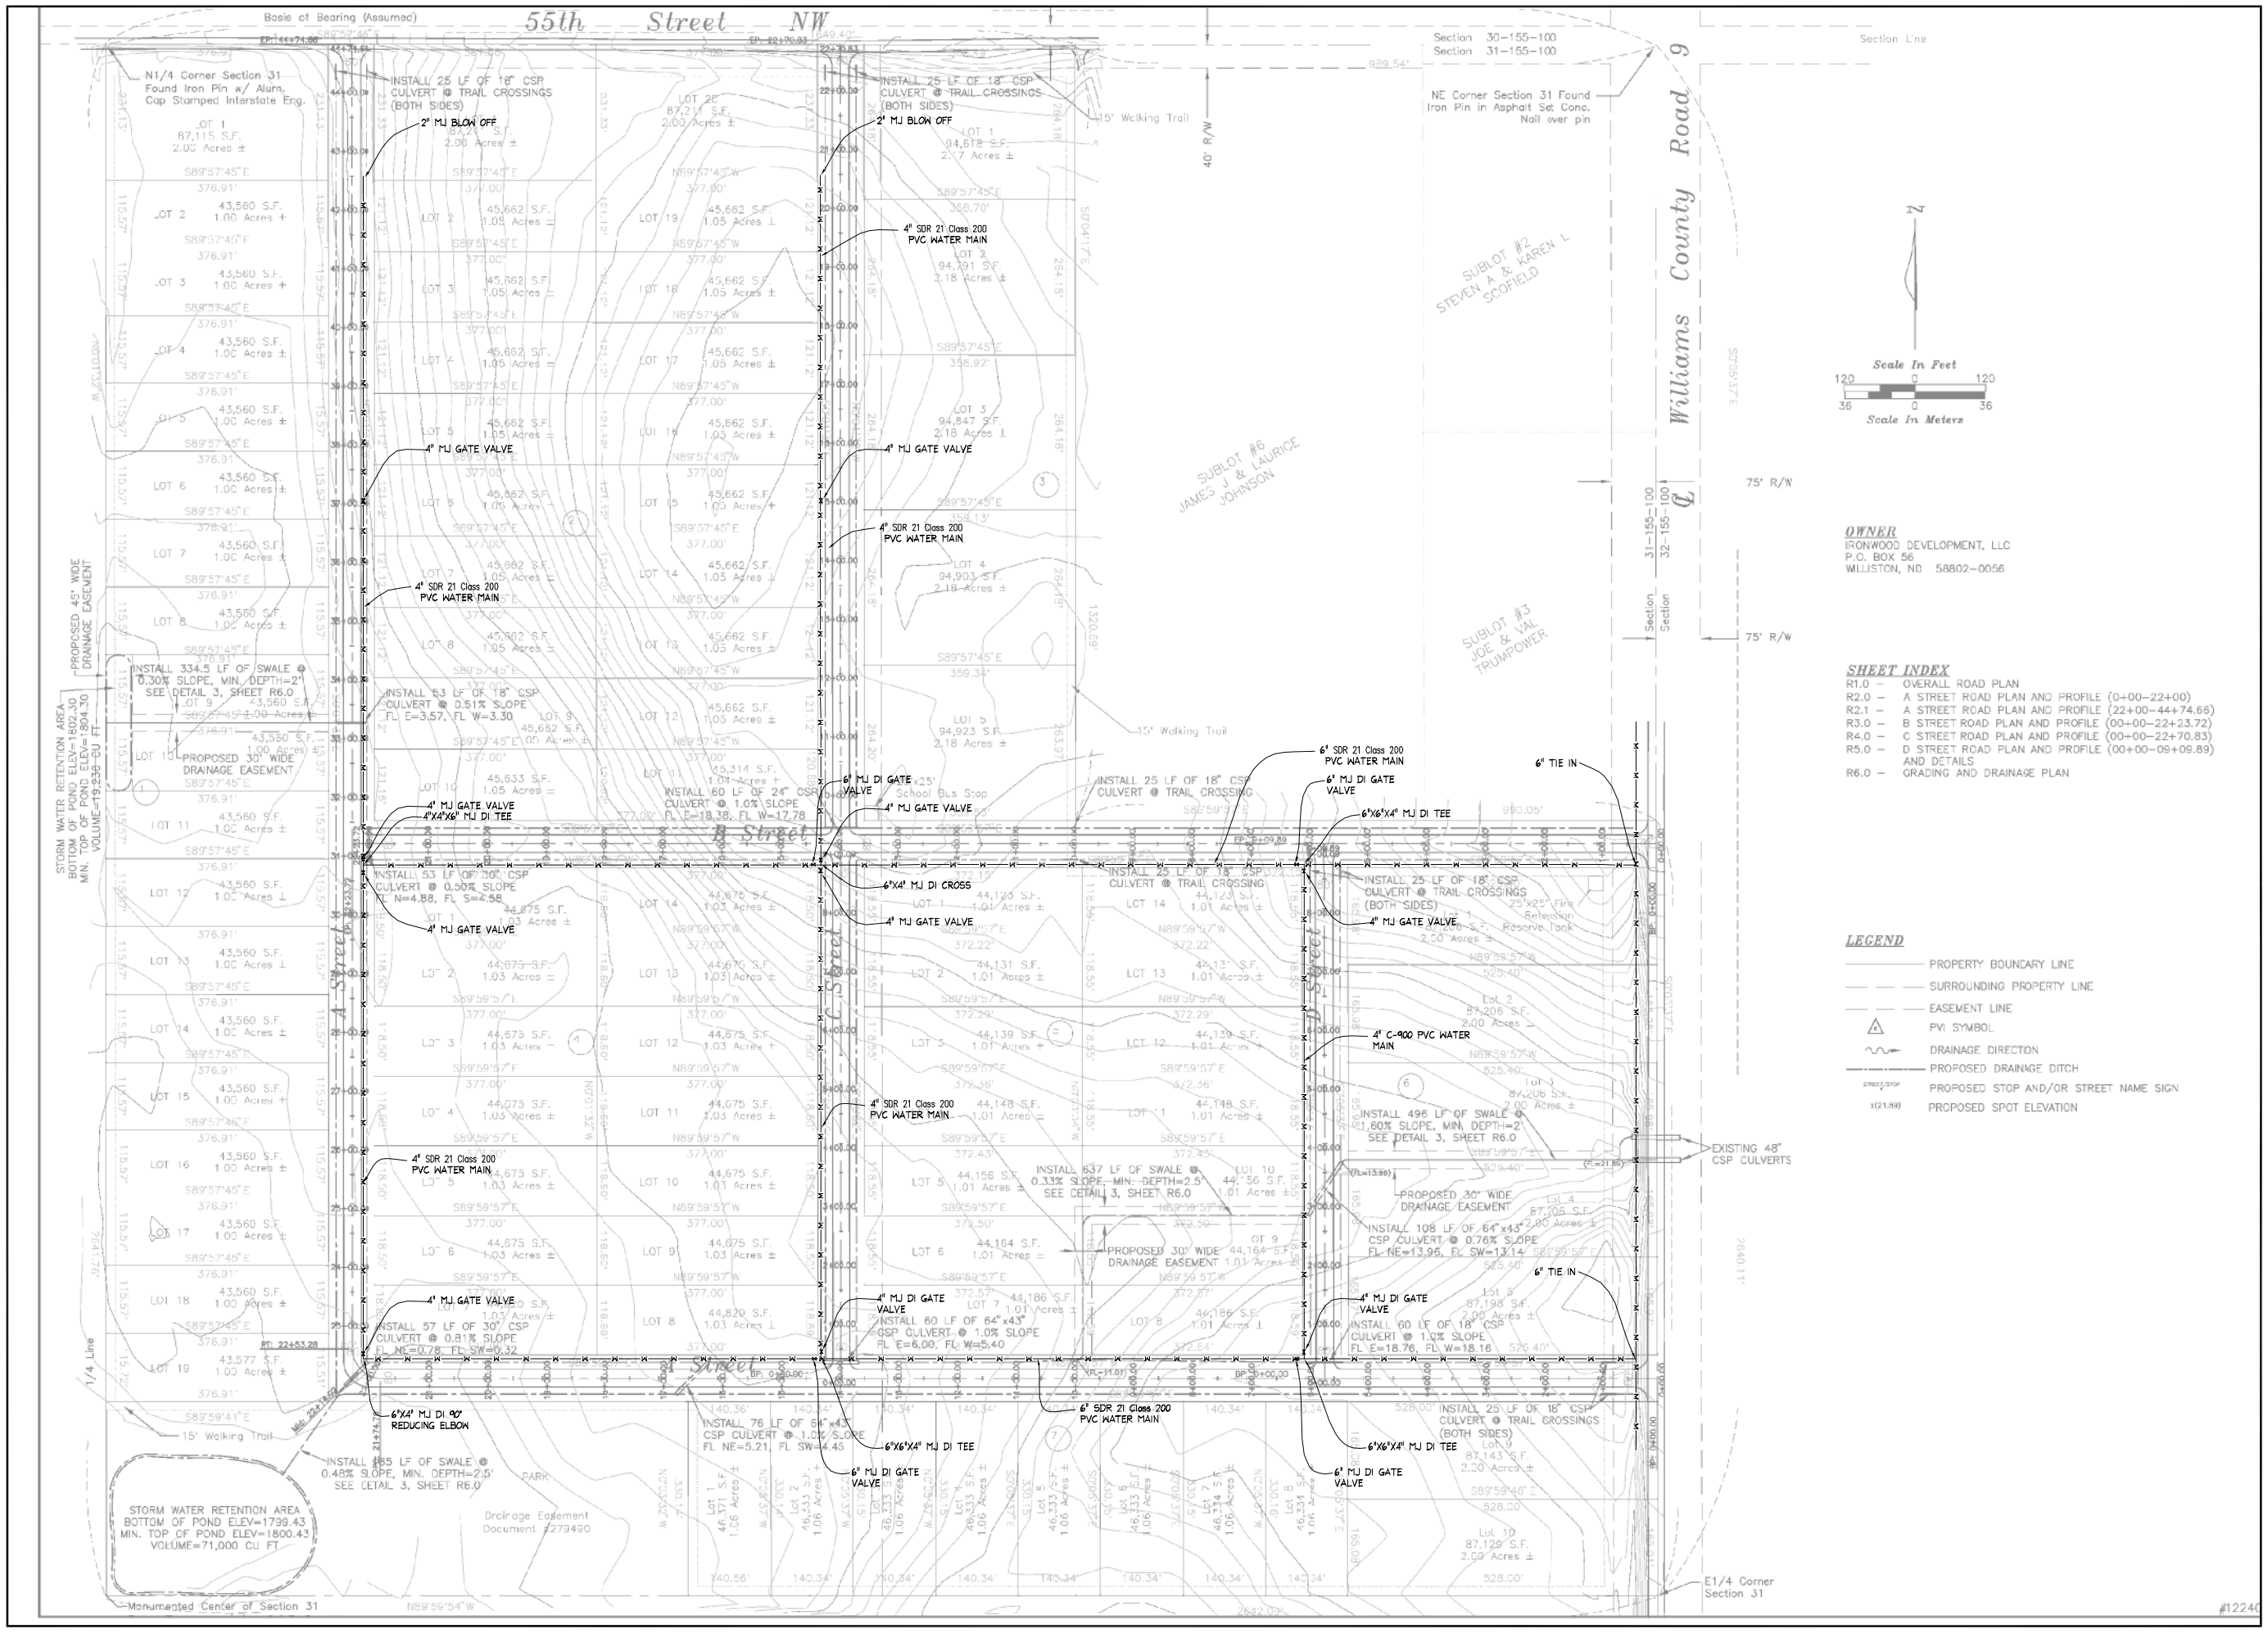

OWNER
IRONWOOD DEVELOPMENT, LLC
P.O. BOX 56
WILLISTON, ND 58802-0056

SHEET INDEX

R1.0 – OVERALL ROAD PLAN
R2.0 – A STREET ROAD PLAN AND PROFILE (0+00–22+00)
R2.1 – A STREET ROAD PLAN AND PROFILE (22+00–44+74.66)
R3.0 – B STREET ROAD PLAN AND PROFILE (00+00–22+23.72)
R4.0 – C STREET ROAD PLAN AND PROFILE (00+00–22+70.83)
R5.0 – D STREET ROAD PLAN AND PROFILE (00+00–09+09.89) AND DETAILS
R6.0 – GRADING AND DRAINAGE PLAN

LEGEND

- PROPERTY BOUNDARY LINE
- SURROUNDING PROPERTY LINE
- EASEMENT LINE
- PVI SYMBOL
- DRAINAGE DIRECTION
- PROPOSED DRAINAGE DITCH
- STREET/STOP — PROPOSED STOP AND/OR STREET NAME SIGN
- X(21.89) — PROPOSED SPOT ELEVATION

PROJECT: BLACKWOOD SUBDIVISION
WILLIAMS COUNTY, STATE OF NORTH DAKOTA
FOR: IRONWOOD DEVELOPMENT

APEC Engineering
kalispell, montana
www.apec-mt.com
406.755.1333

JOB NUMBER:
DRAWN BY: AJM
DATE: August 1, 2012
REVISIONS:

PROPOSED PUBLIC WATER SUPPLY PLAN

C
100